Name of Work: Improvements to Roads in Ward No. 09 Vidyaranyapura Sub Division.

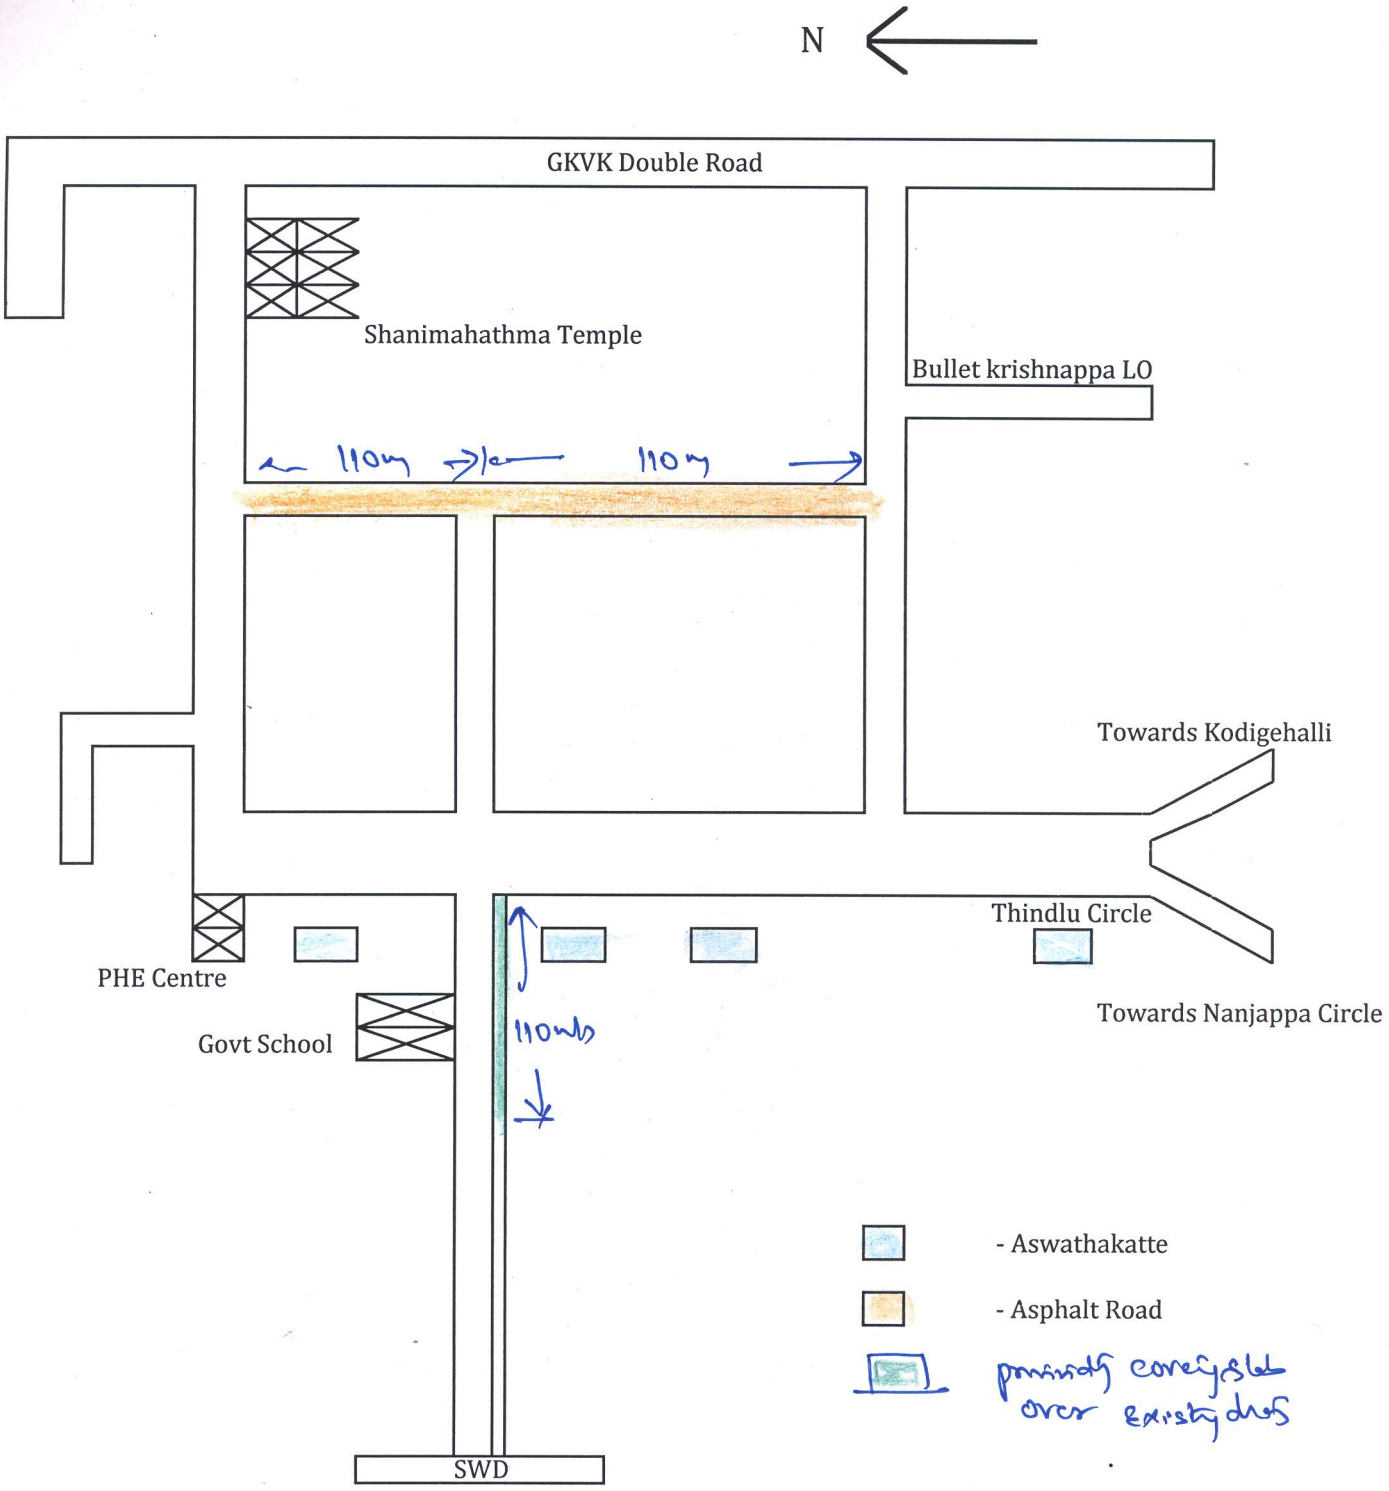

Assistant Engineer
WardNo. 09

Assistant Executive Engineer
Vidyaranyapura Sub Division